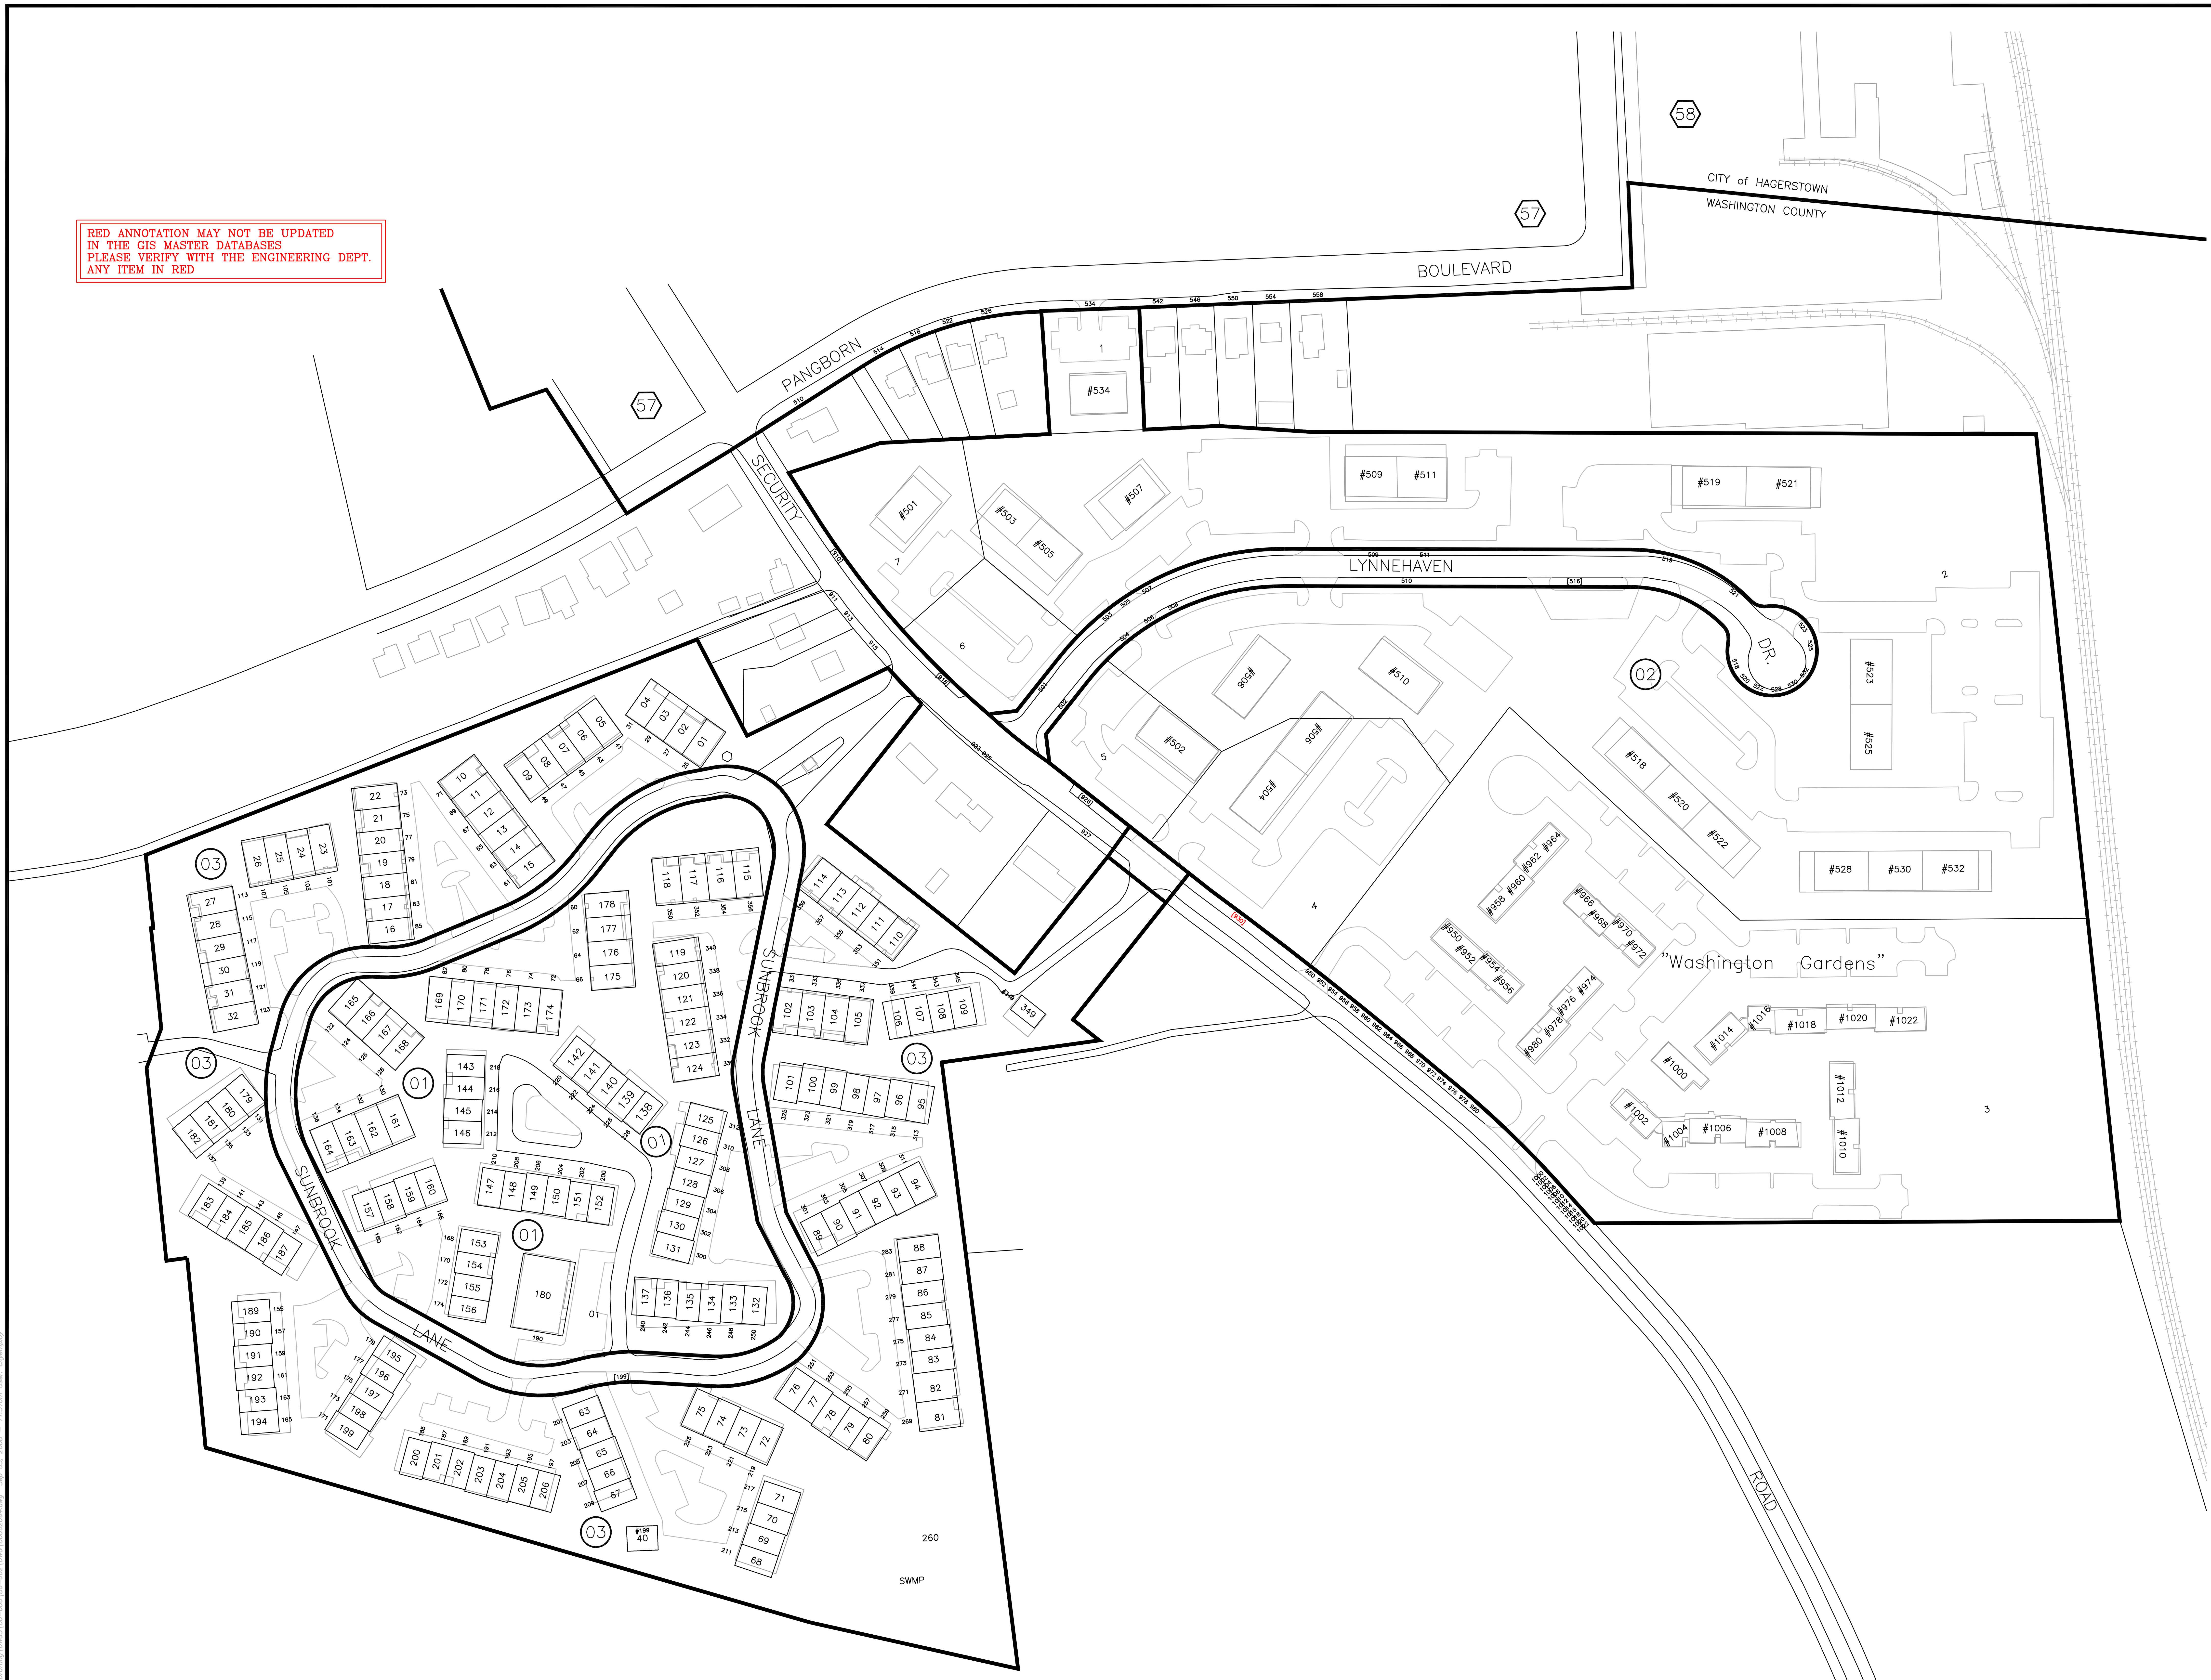

LEGEND

UNIQUE PARCEL IDENTITY NUMBER	076-01-001 (MAP No. / BLOCK No. / PARCEL No.)
76	REFERENCE TO ADJOINING MAP
02 (circled)	REFERENCE TO BLOCK NUMBER
02	REFERENCE TO PARCEL NUMBER

NOTES: Digital Base – FSU
2006 Digital photo Base – update
House number Files –redlines transferred
2005 E911 Planimetry – Houses and pavement
Added legal parcel lines – per recorded plats

CITY OF HAGERSTOWN, MARYLAND
ENGINEERING DEPARTMENT

LOCATION City of Hagerstown

TITLE

TAX MAP 64

DRAWN BY	T. Williams	DATE	10-20-03
Revision	N. McKenny	DATE	09-05-08
SCALES	HORIZ.: 1"= 100'	VERTICAL:	
APPROVED		FILE NUMBER	
DATE		80-002-64	
BY	CITY ENGINEER		